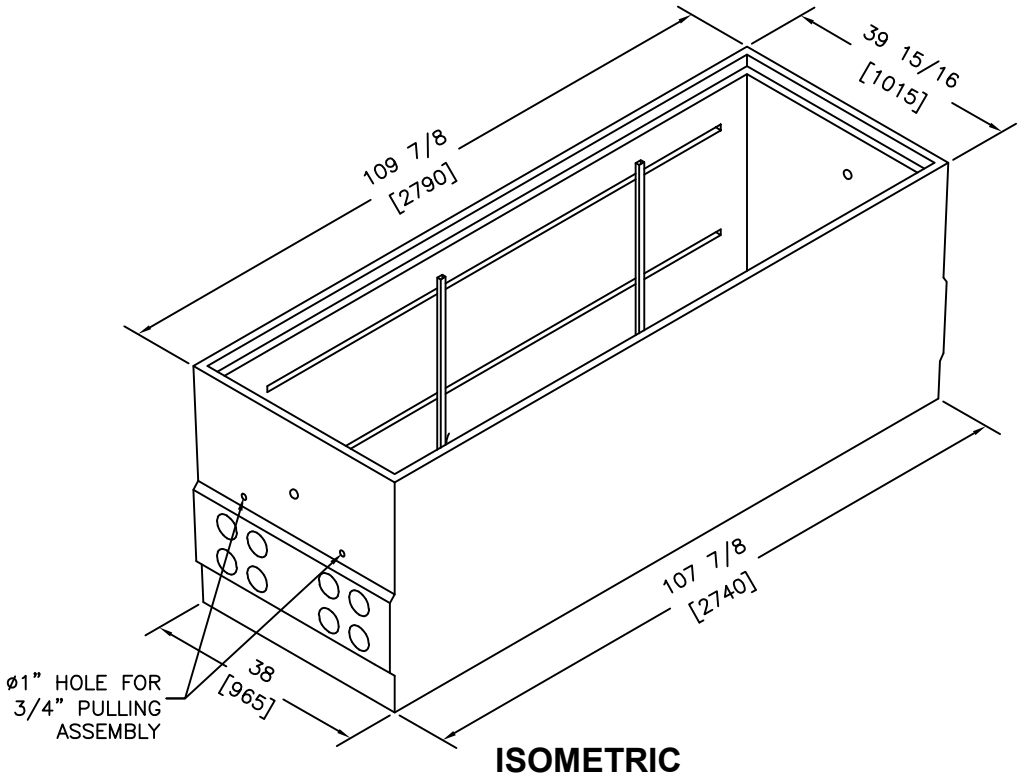

ISOMETRIC

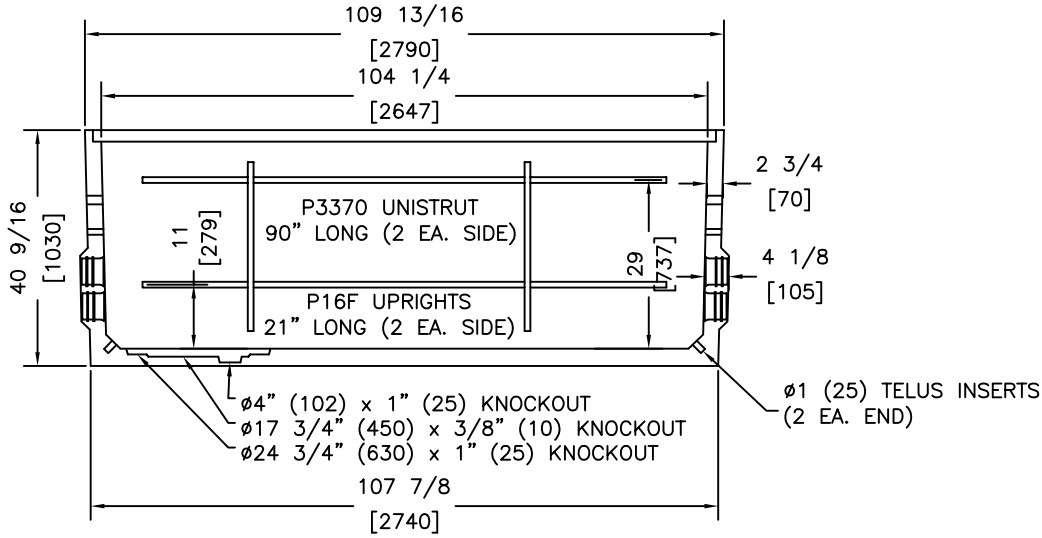

SECTION

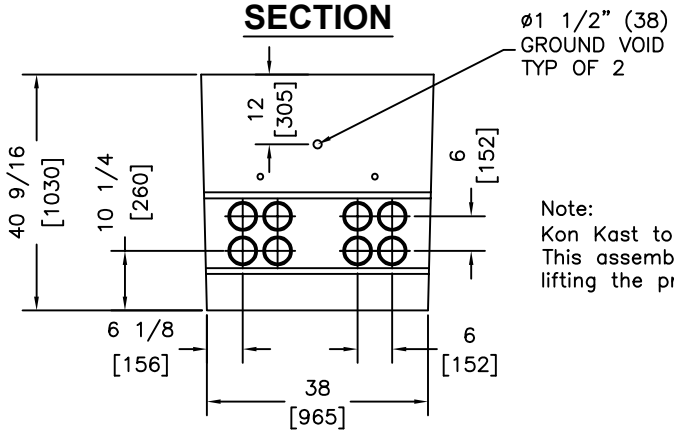

END ELEVATION

Note:
Kon Kast to Supply ø3/4" Pulling Assembly
This assembly can also be utilized for
lifting the product into place

GENERAL NOTES
28d Minimum Strength – 30MPa
Cement Type – HSL

WEIGHT: 1,490 kg

ISSUED FOR PRODUCTION
REVISED: JUN 7 2024

KON KAST
"Committed To Quality And Service"
ph: (250) 765 1423
fx: (250) 765 0820
www.konkast.com

DESCRIPTION

FORTIS
832 JUNCTION
VAULT

DRAWN BY: PKR
DATE: MAY 16 2007
SCALE: NTS

DRAWING:
1032