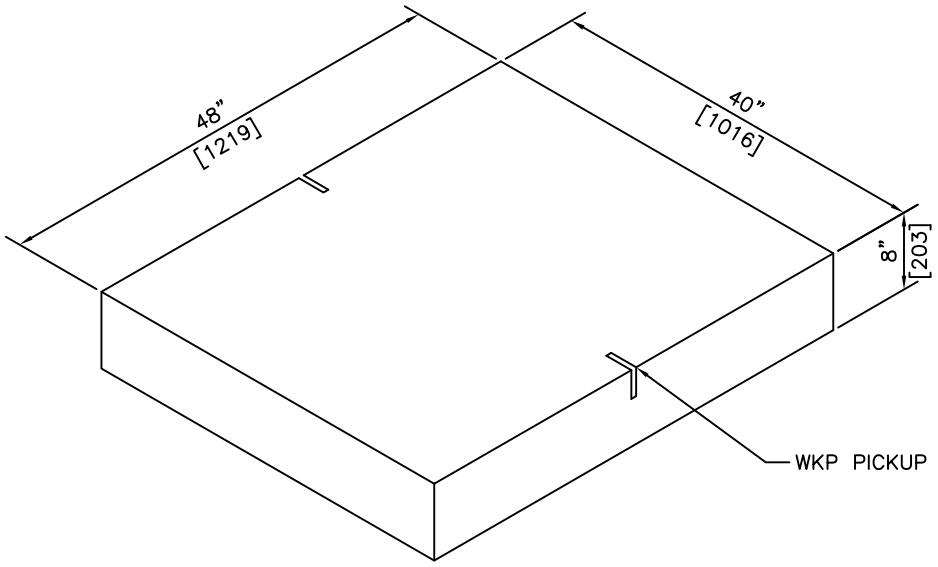

PLAN VIEW

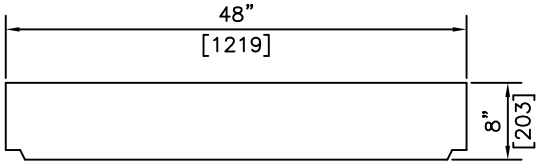

SECTION

GENERAL NOTES
30 MPa @ 28 DAYS
SULPHATE RESISTANT CONCRETE

WEIGHT: 545 kg

RELEASED FOR PRODUCTION
REVISED: FEB 25 2016

KON KAST
"Committed To Quality And Service"
ph: (250) 765 1423
fx: (250) 765 0820
www.konkast.com

DESCRIPTION
40" x 48"
TRANSFORMER SUPPORT BOX
CONCRETE LID

DRAWN BY: PKR
DATE: FEB 18 2005
SCALE: NTS

DRAWING:
1036