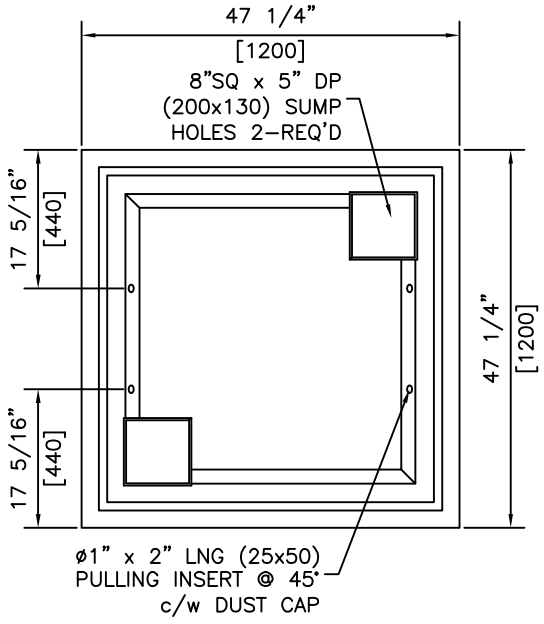

SECTION

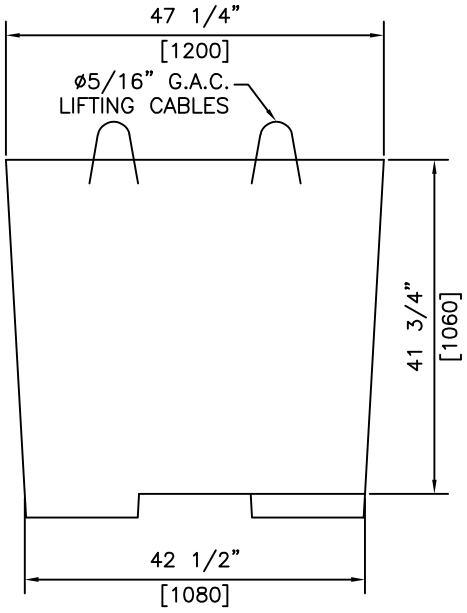

ELEVATION - FRONT VIEW

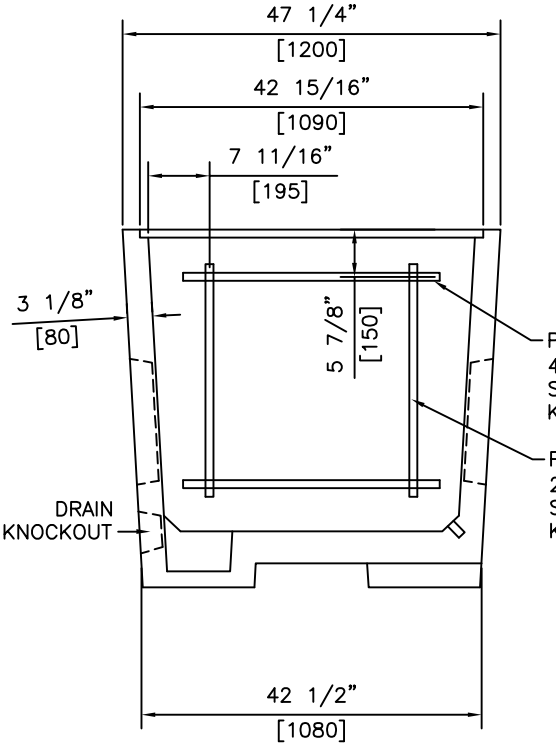

SECTION

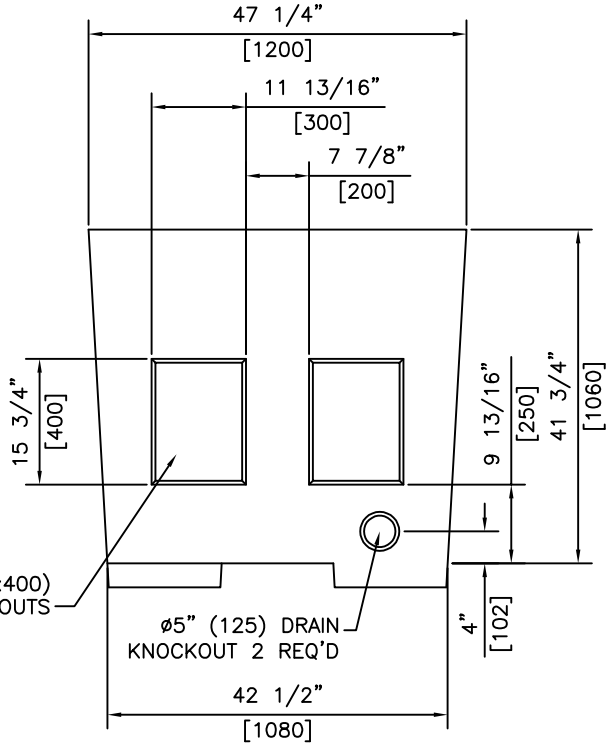

ELEVATION - SIDE VIEW

GENERAL NOTES

30 MPa @ 28 DAYS
SULPHATE RESISTANT CONCRETE

WEIGHT: 1340 kg

RELEASED FOR PRODUCTION
REVISED: FEB 20 2019

KON KAST
"Committed To Quality And Service"
ph: (250) 765 1423
fx: (250) 765 0820
www.konkast.com

DESCRIPTION

TELUS
1.2m
SERVICE VAULT

DRAWN BY: PKR
DATE: MAR 3 05
SCALE: NTS

DRAWING:
1105