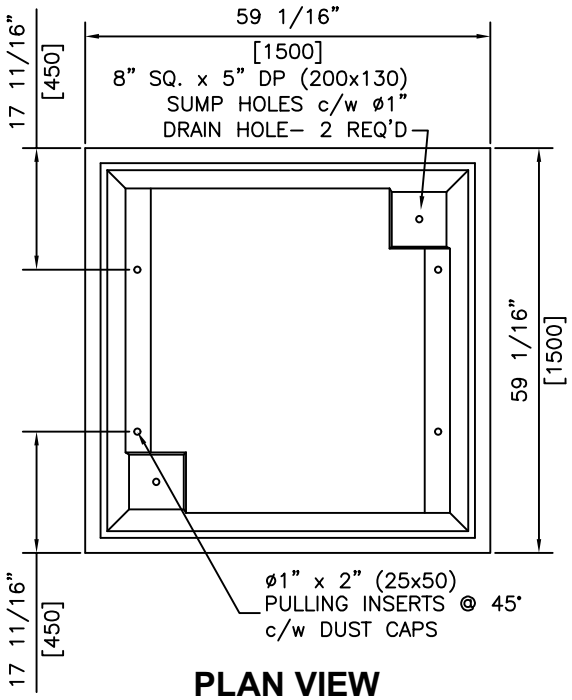

PLAN VIEW

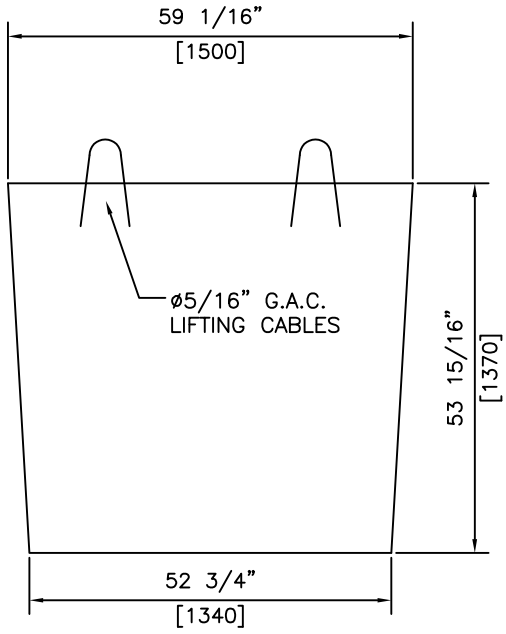

ELEVATION - FRONT VIEW

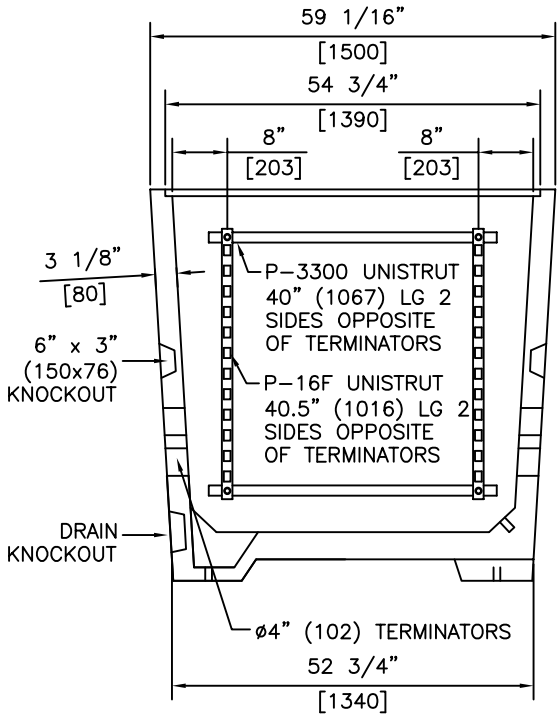

SECTION VIEW

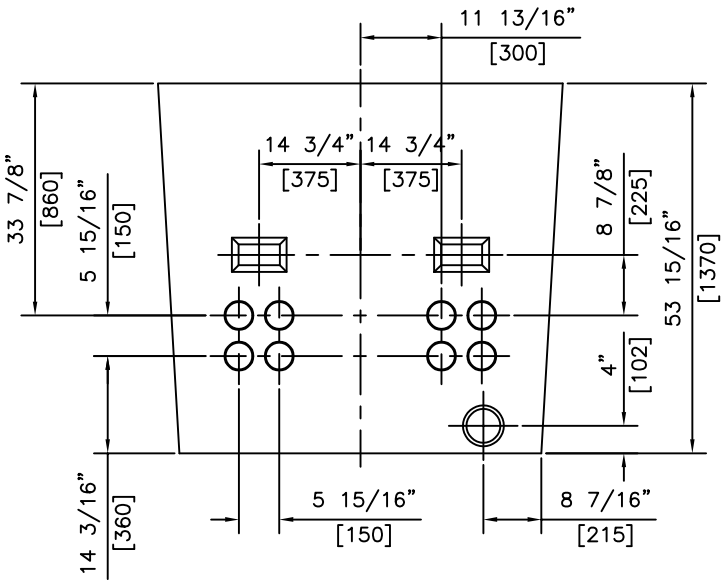

ELEVATION - SIDE VIEW

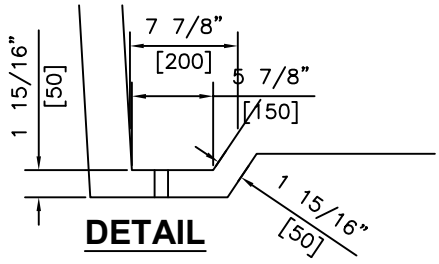

DETAIL

GENERAL NOTES

28d Minimum Strength– 30MPa
Cement Type – HSL

WEIGHT: 1,746 kg

RELEASED FOR PRODUCTION
REVISED: JUN 5 2024

KON KAST
"Committed To Quality And Service"
ph: (250) 765 1423
fx: (250) 765 0820
www.konkast.com

DESCRIPTION

TELUS
1.5m SERVICE
VAULT

DRAWN BY: PKR
DATE: MAR 3 2005
SCALE: NTS

DRAWING:
1115