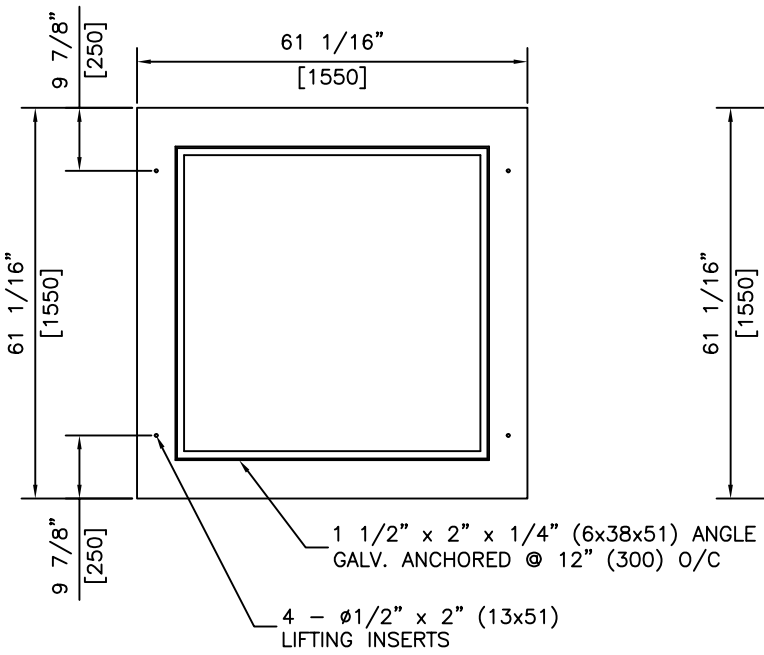

PLAN VIEW
CONC. LID & GALV. FRAME

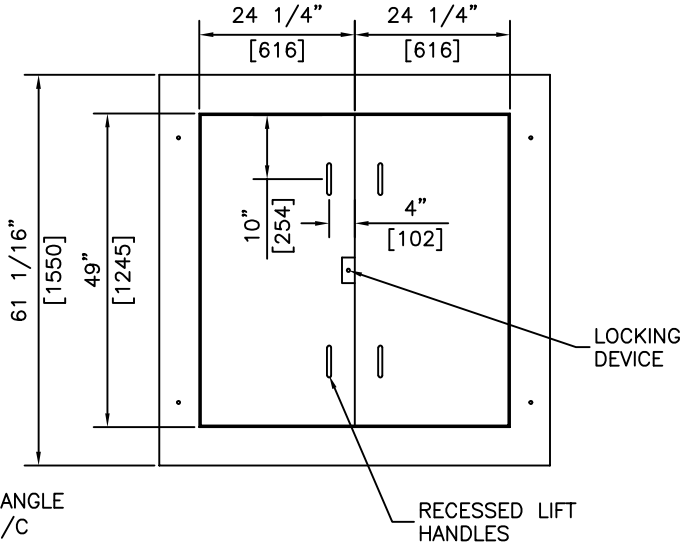

PLAN VIEW
CONC. LID & STEEL DOORS

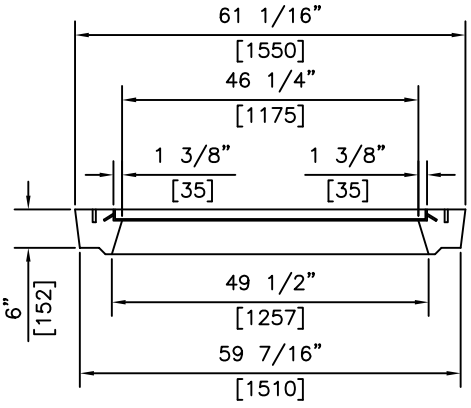

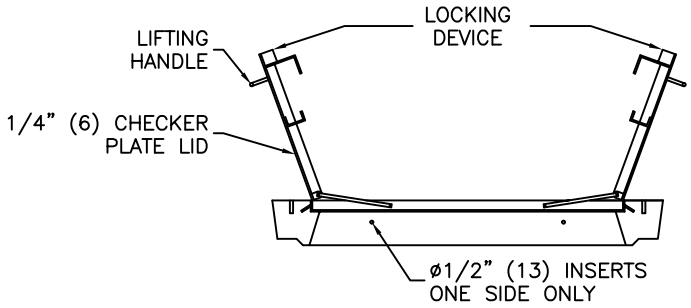

SECTIONS

GENERAL NOTES

30 MPa @ 28 DAYS
SULPHATE RESISTANT CONCRETE

WEIGHT: 454 kg

RELEASED FOR PRODUCTION
REVISED: FEB 25 2016

KON KAST
"Committed To Quality And Service"
ph: (250) 765 1423
fx: (250) 765 0820
www.konkast.com

DESCRIPTION

TELUS
1.5m SERVICE VAULT
STEEL LID

DRAWN BY: PKR
DATE: MAR 3 05
SCALE: NTS

DRAWING:
1120