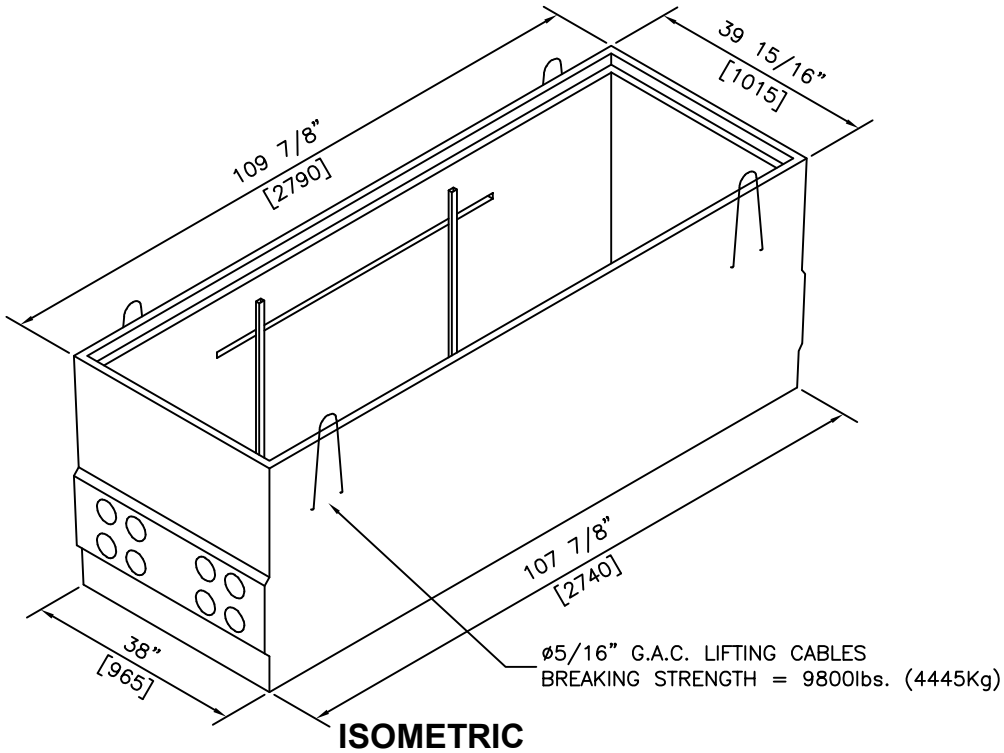

ISOMETRIC

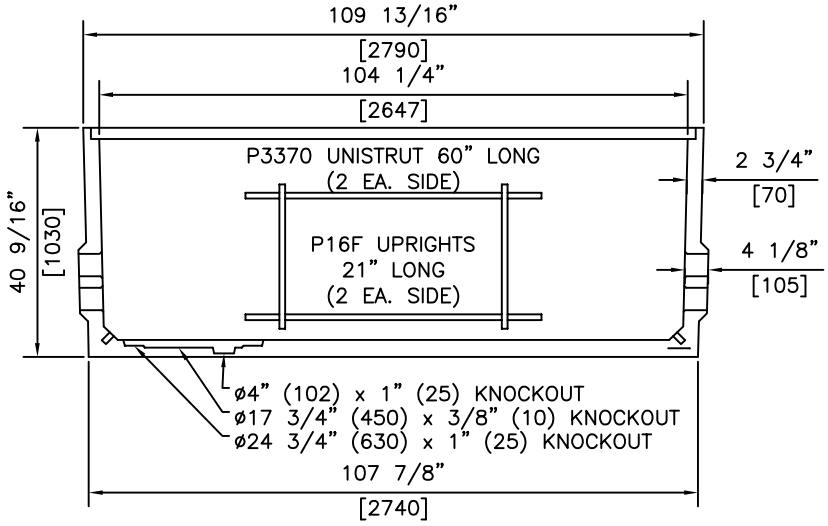

SECTION

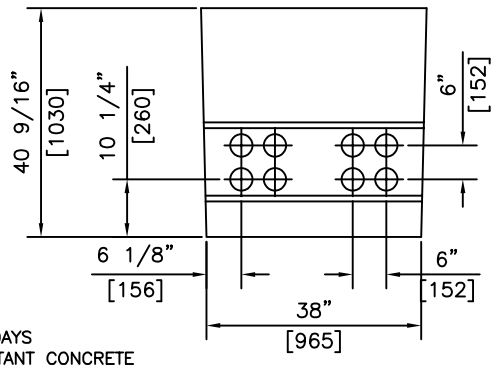

END ELEVATION

GENERAL NOTES

30 MPa @ 28 DAYS
SULPHATE RESISTANT CONCRETE

WEIGHT: 1487 kg

RELEASED FOR PRODUCTION
REVISED: FEB 25 2016

KON KAST
"Committed To Quality And Service"
ph: (250) 765 1423
fx: (250) 765 0820
www.konkast.com

DESCRIPTION

832 JUNCTION VAULT

DRAWN BY: PKR
DATE: MAR 4 2005
SCALE: NTS

DRAWING:

1132